Lot 511 (22) Oceanside Promenade, Mullaloo
PAGE DR
ILUKA AV
GIBBS ST
ALICE DR
MARJORIE ST
OCEANSIDE PROM
Tom Simpson Park
10A-10B
0
25
50
meters

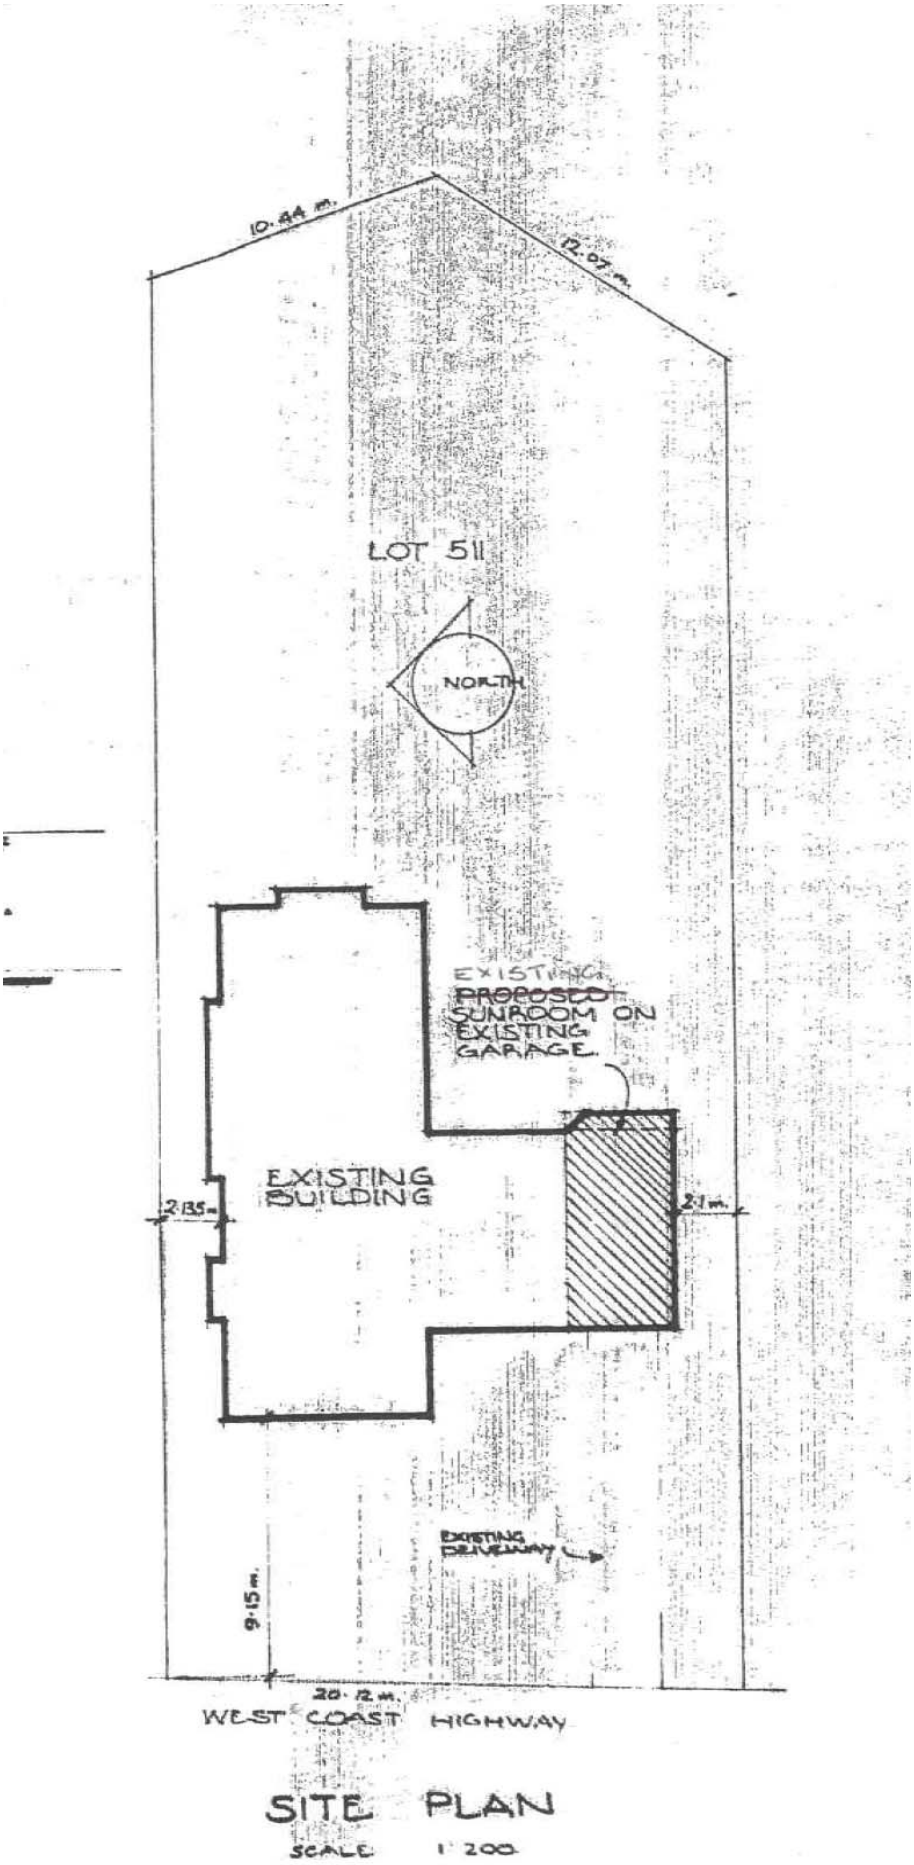
10.44 m.
12.07 m.
LOT 511
NORTH
EXISTING
PROPOSED
SUNROOM ON
EXISTING
GARAGE
EXISTING
BUILDING
2.135
2.1 m.
EXISTING
DRIVEWAY
9.15 m.
20.12 m.
WEST COAST HIGHWAY
SITE PLAN
SCALE 1:200

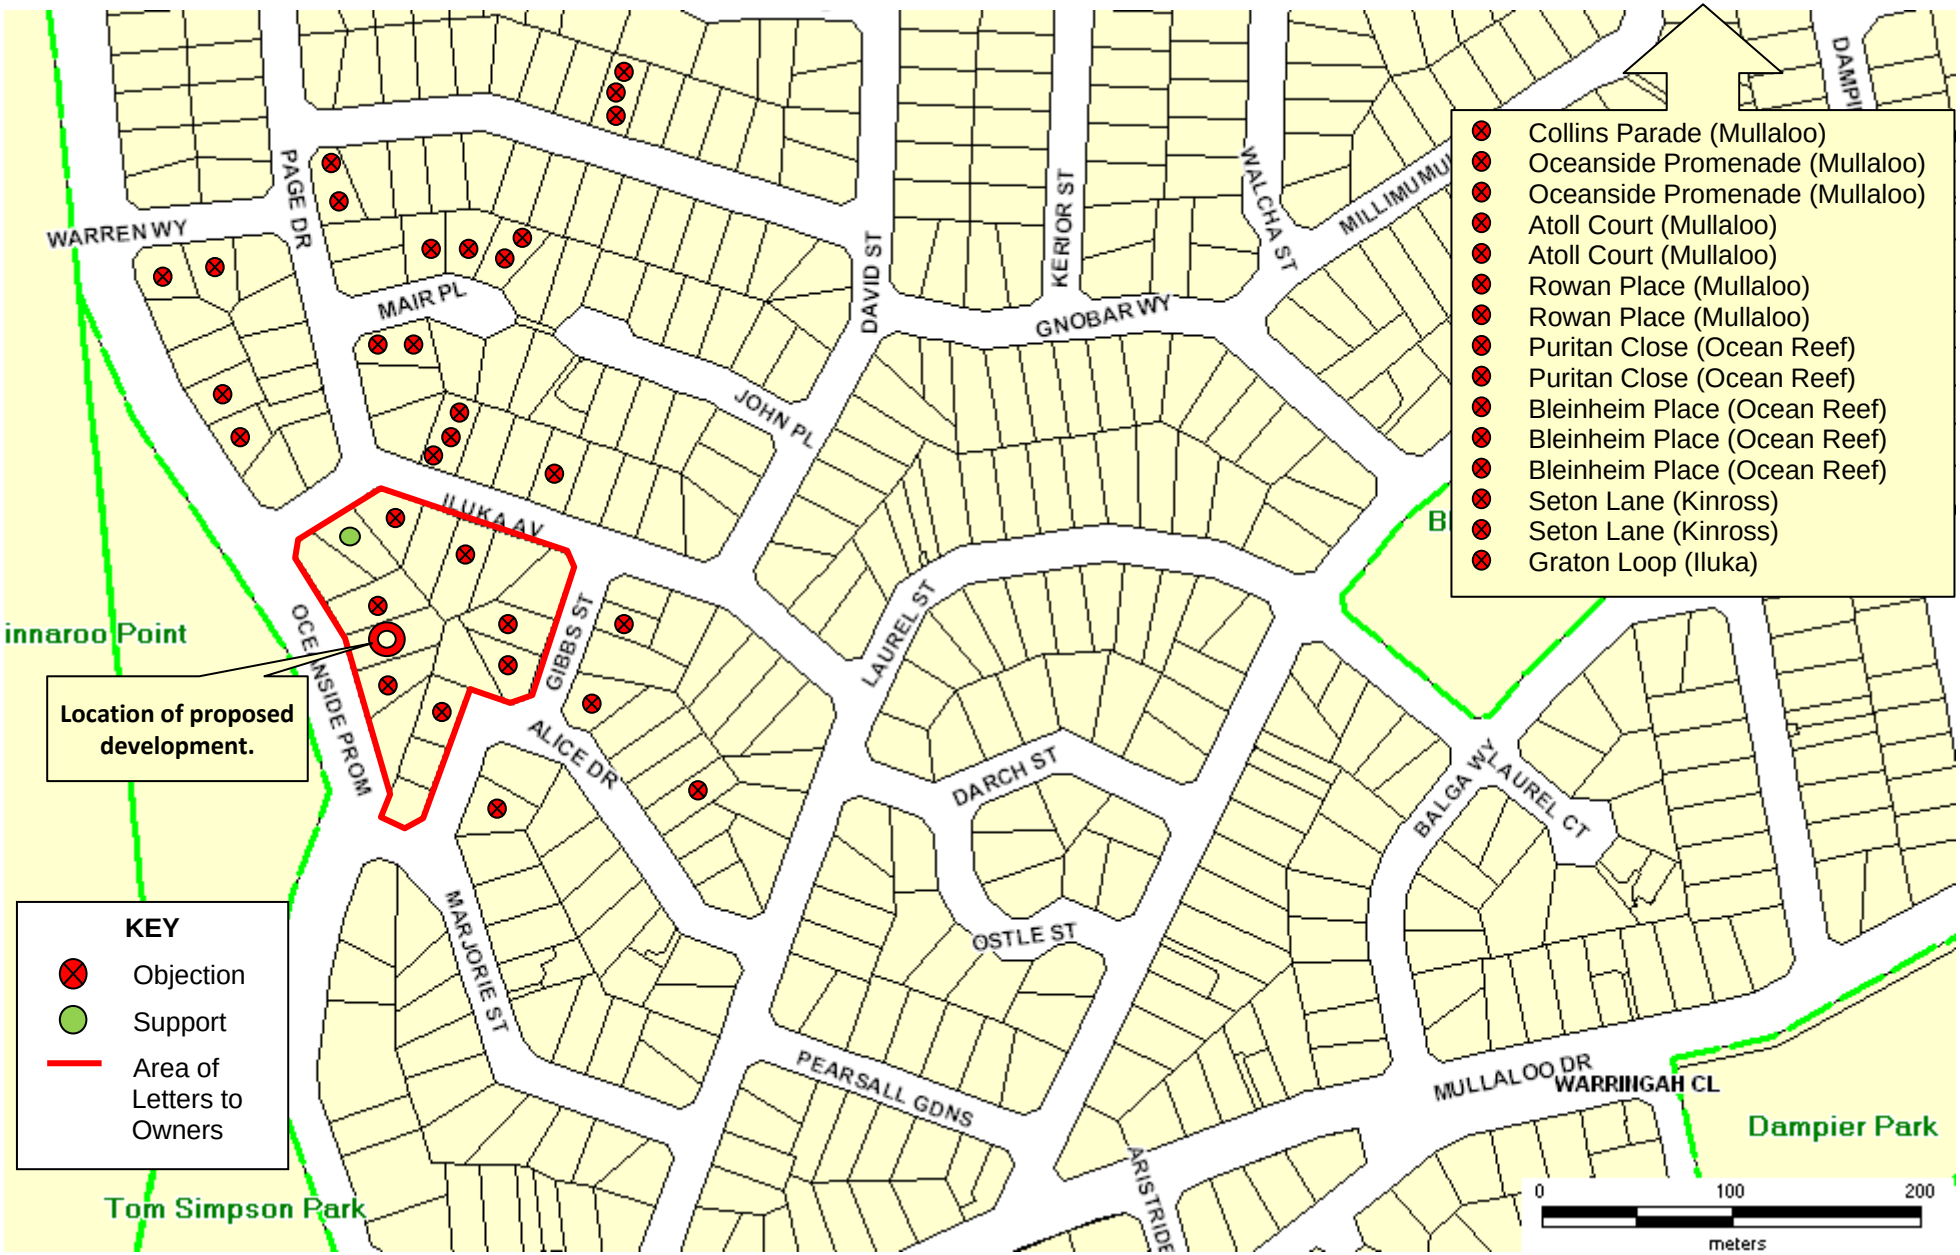
Collins Parade (Mullaloo)
Oceanside Promenade (Mullaloo)
Oceanside Promenade (Mullaloo)
Atoll Court (Mullaloo)
Atoll Court (Mullaloo)
Rowan Place (Mullaloo)
Rowan Place (Mullaloo)
Puritan Close (Ocean Reef)
Puritan Close (Ocean Reef)
Bleinheim Place (Ocean Reef)
Bleinheim Place (Ocean Reef)
Bleinheim Place (Ocean Reef)
Seton Lane (Kinross)
Seton Lane (Kinross)
Graton Loop (Iluka)
Location of proposed development.
KEY
Objection
Support
Area of Letters to Owners
WARREN WY
PAGE DR
MAIR PL
DAVID ST
KERIOR ST
WALCHA ST
GNOBAR WY
JOHN PL
ILUKA AV
OCEANSIDE PROM
GIBBS ST
LAUREL ST
ALICE DR
DARCH ST
BALGA WY
LAUREL CT
MARJORIE ST
OSTLE ST
PEARSALL GDNS
MULLALOO DR
WARRINGAH CL
innaroo Point
Tom Simpson Park
Dampier Park
0
100
200
meters