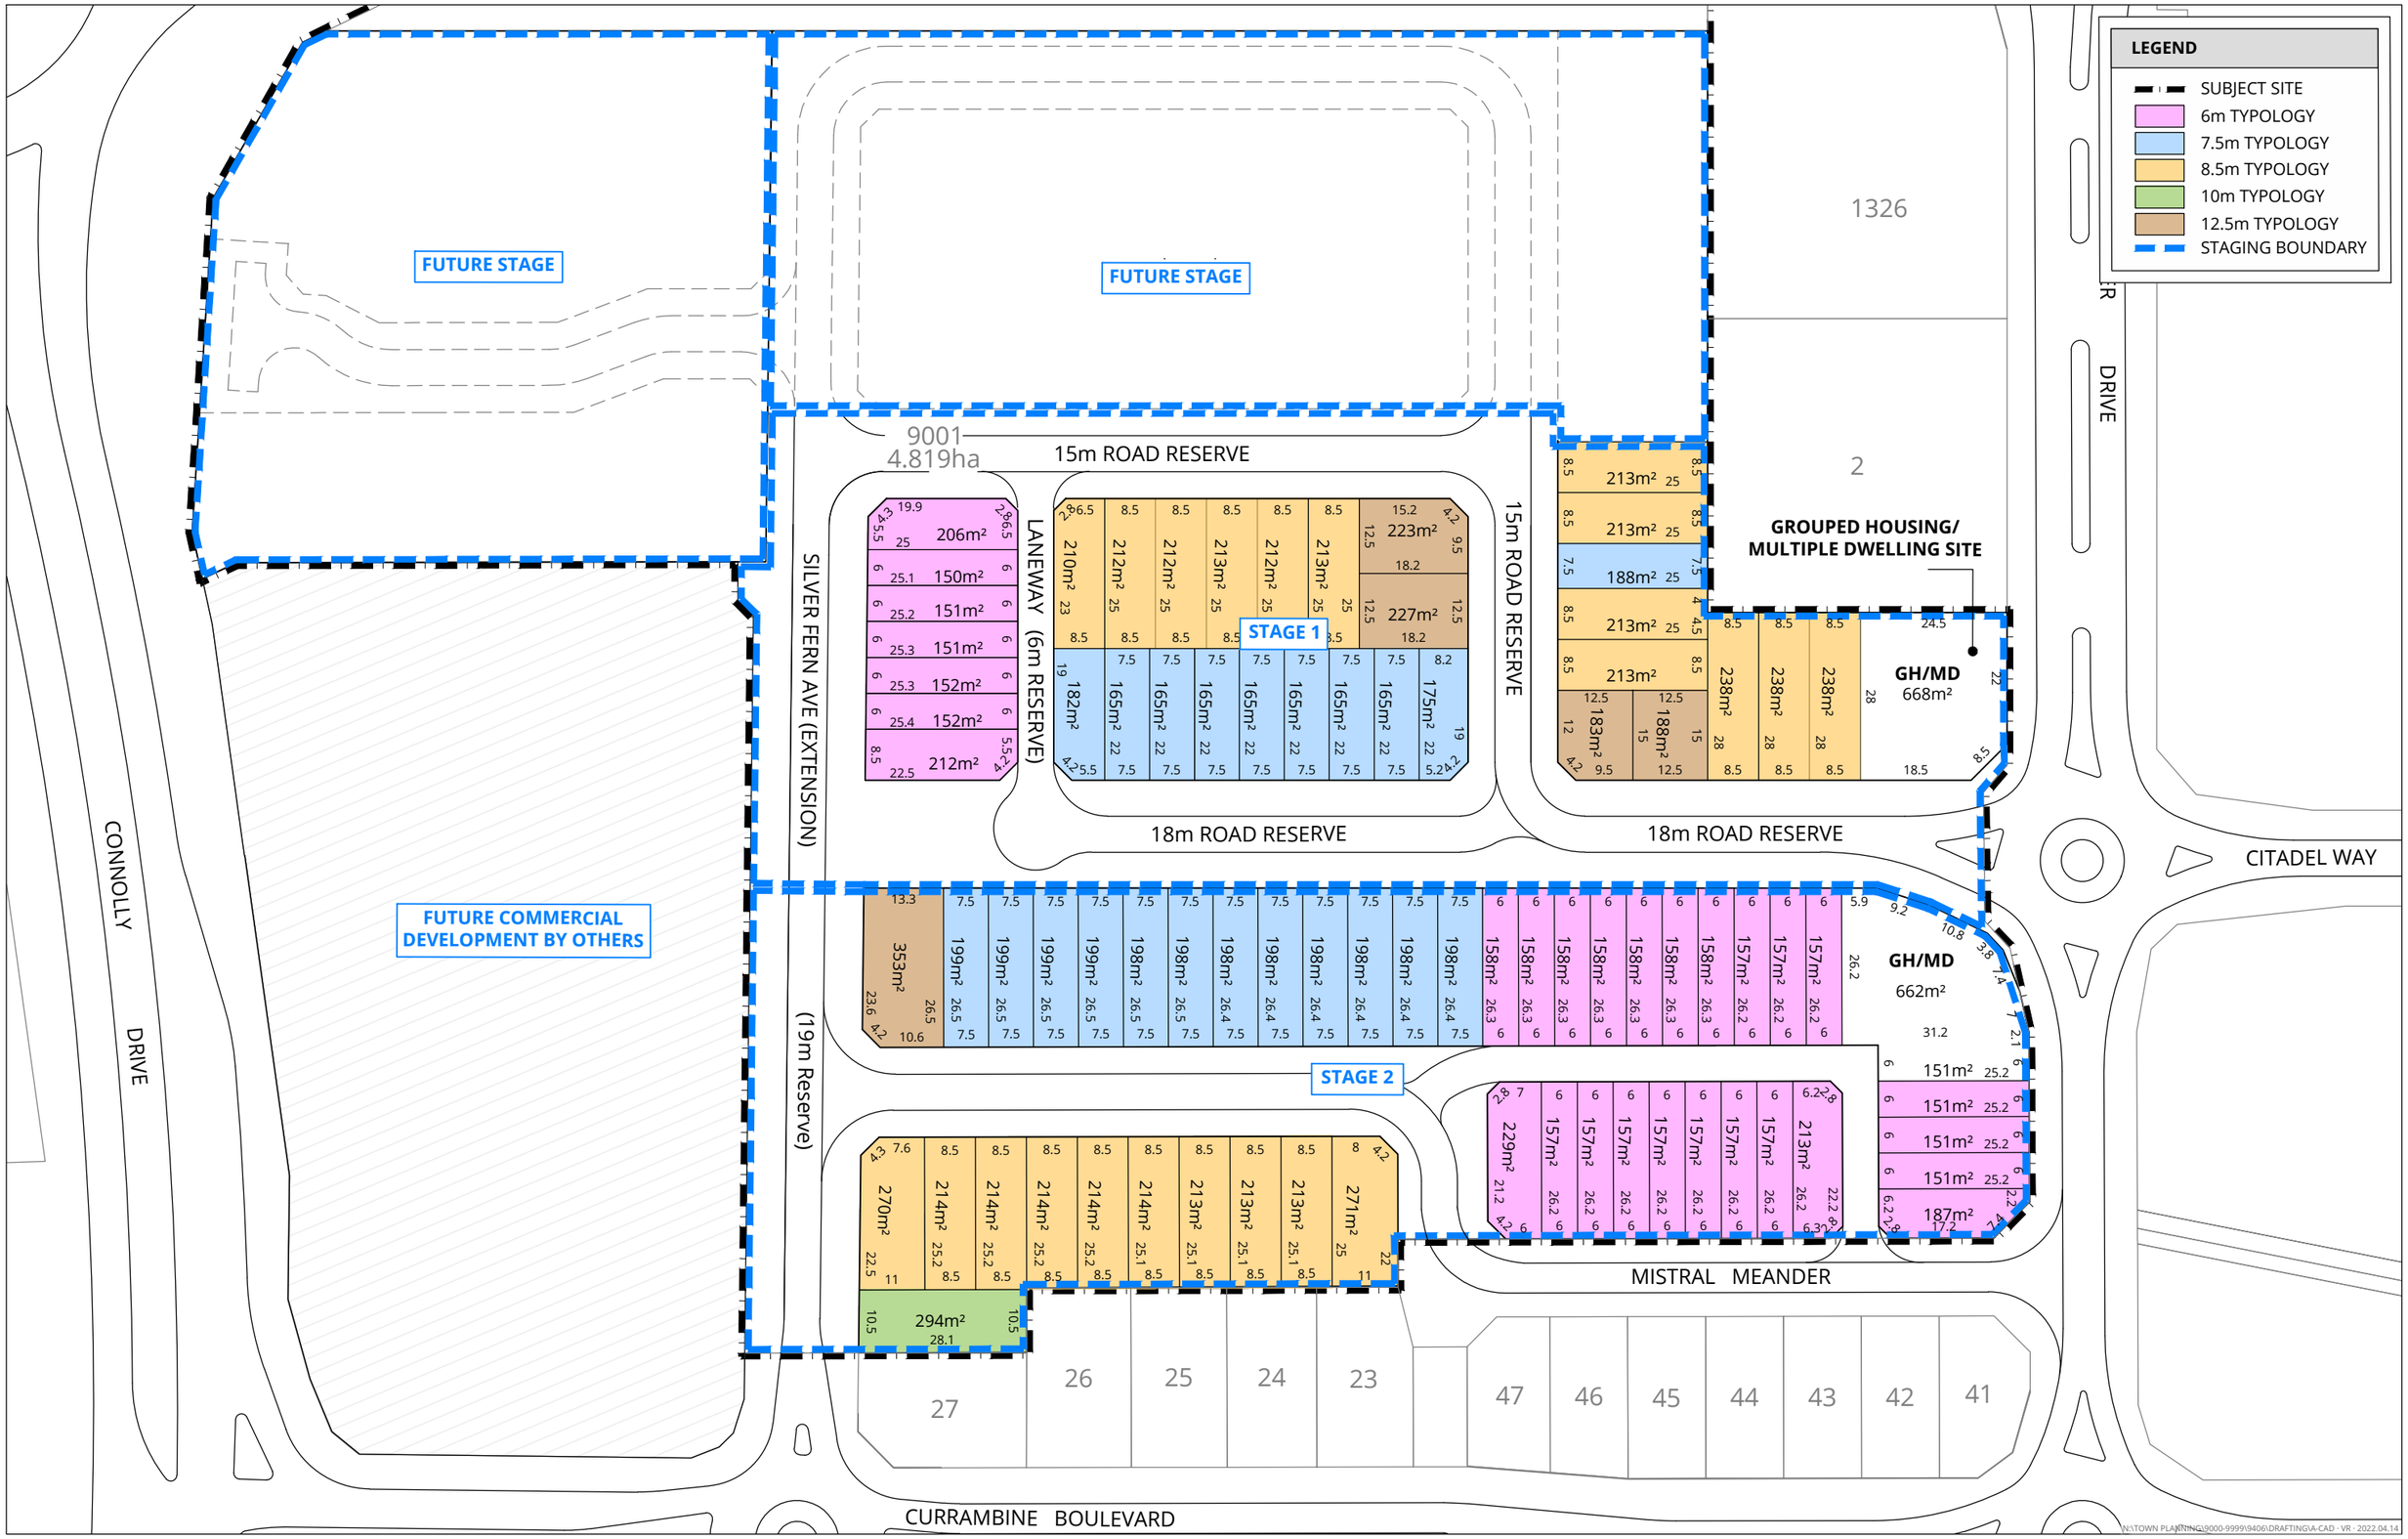

ULTIMATE DEVELOPMENT PLAN - LOT MIX

LOT 9001 SUNLANDER DRIVE
CURRAMBINE

0 25 m
SCALE @ A3: 1:1000
9406-FIG-04-B

DRAWN: V.R.
DATE CREATED: 2022.04.14
PROJECTION: MGA50 GDA94
CADASTRE: LANDGATE

This document may not be reproduced without the written consent of Rowe Group. All areas and dimensions are subject to survey.

ROWE GROUP DESIGN