SITE PARTICULARS

PROPERTY ADDR. : LOT 310, HN. 56 SILKEBORG CRESCENT, JOONDALUP, WA 6027.

LOCAL AUTH : CITY OF JOONDALUP.

OWNER : QIONG LIU

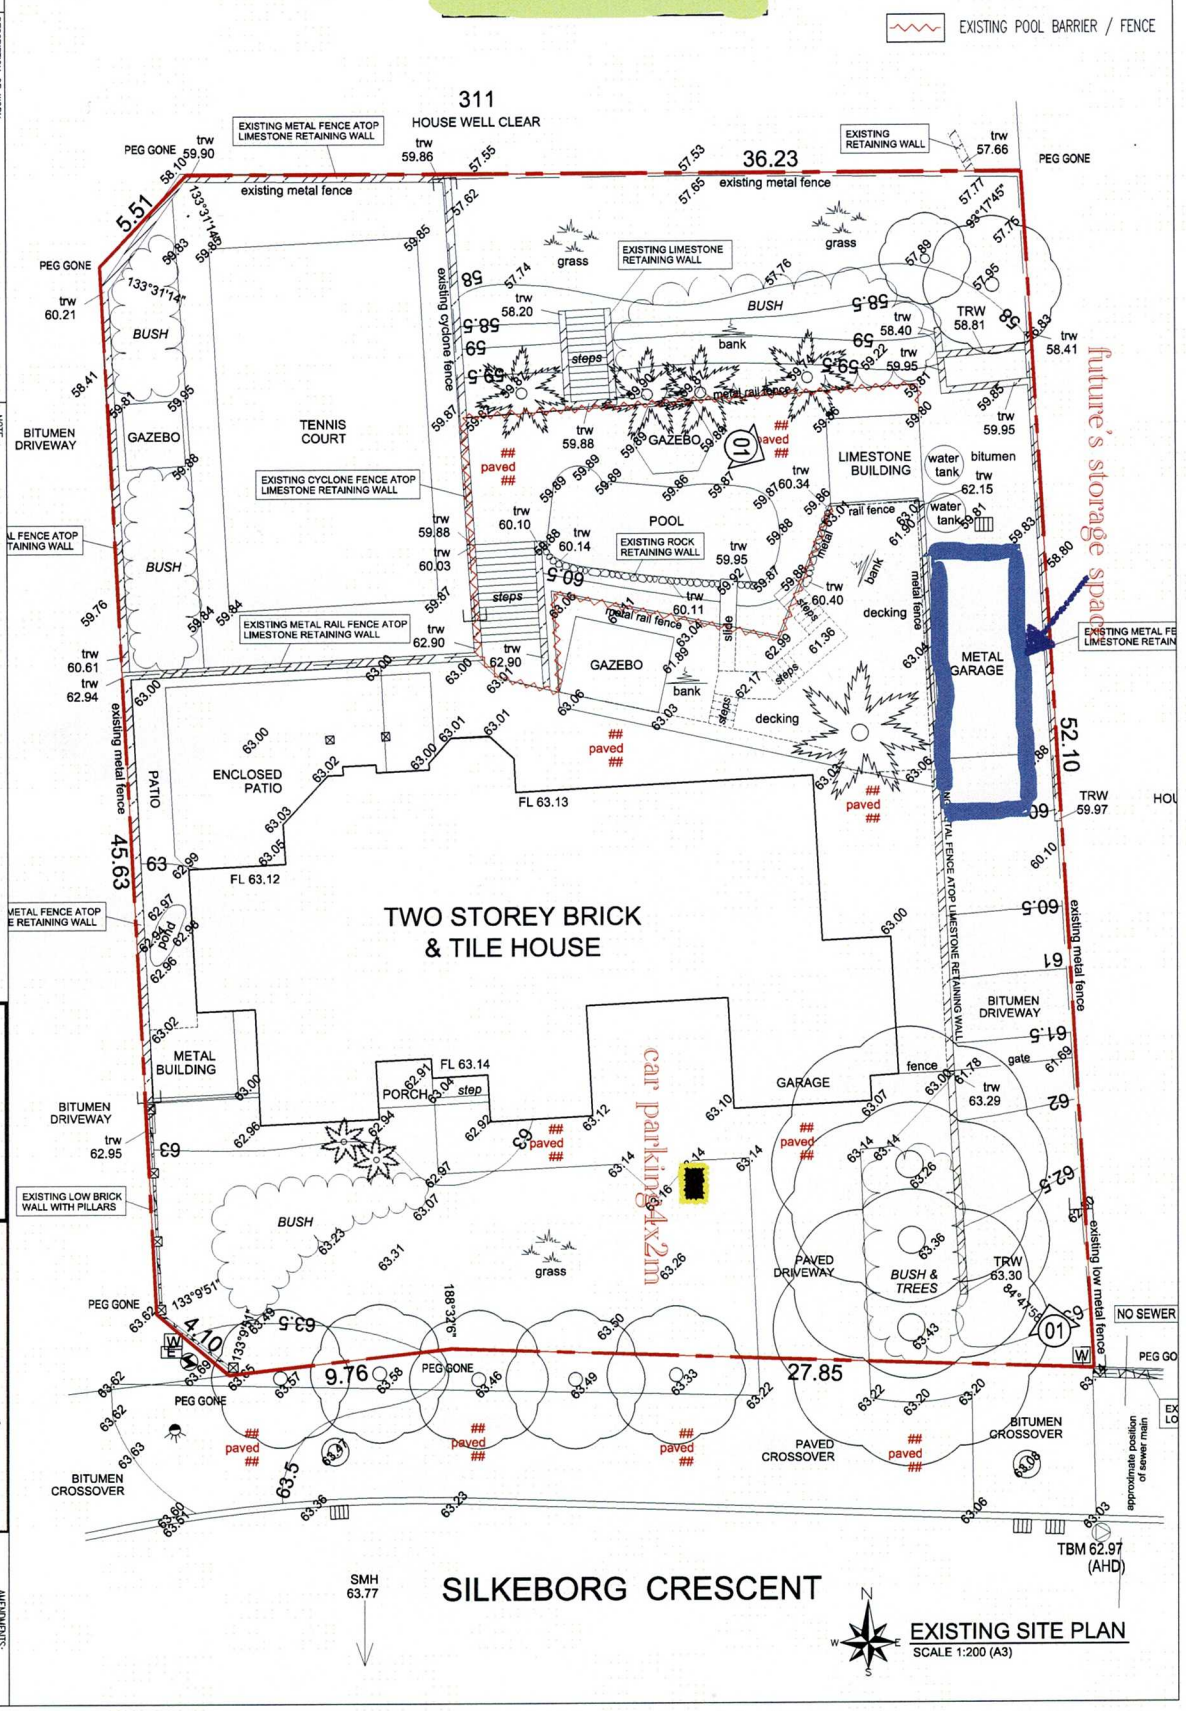

EXISTING SITE PLAN

SCALE 1:200 (A3)

DRAWING TITLE: EXISTING SITE PLAN

DRAWN: vern

SCALE: AS-SHOWN

DESCRIPTION OF WORK:

PROPOSED [redacted] AT 56 SILKEBORG CRESCENT, JOONDALUP, WA 6027.

NOTE : [redacted]

SUBI SMARTZ CONSULTANTS PTY LTD ABN 81624578687

Chong S. Liew, Steve M.Sc(tsu) MIEAust CPEng NER RPEQ

Signature

Date / /

Registered on NER in the area(s) of Civil and Structural Engineering

National Engineering Register

Membership No: 4512871

AMENDMENTS:

DWG. A/01