


APPENDIX 3 – Landscaping Plan

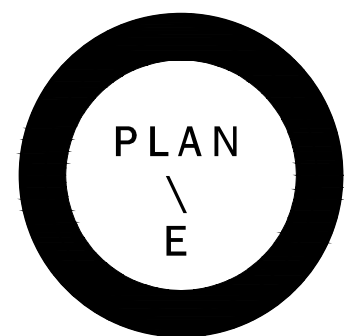

LANDSCAPE ARCHITECTS

278 RAILWAY PARADE WEST LEEDERVILLE VIA 6007
T: (08) 9388 9566 E: mail@plane.com.au
LANDSPACE PTY LTD ACN 056 538 679


DO NOT SCALE FROM THE DRAWING
DRAWING TO BE PRINTED IN COLOUR

CERTIFICATION:
This drawing shall not be used for construction purposes unless Revised 0 issued for Construction and signed and approved by the Certifying Landscape Architect. Verify all dimensions on site before commencing work or ordering materials. Refer any discrepancy to Landscape Architect before proceeding with the works.

BEFORE YOU DIG:
Check laws, regulations and the codes of practice that apply before commencing any excavation work.

C	23.04.26	TREE SPECIES ADDED	ML	AB
B	20.03.26	RE-ISSUED FOR CLIENT REVIEW	ML	AB
A	19.03.26	ISSUED FOR CLIENT REVIEW	ML	AB
REV	DATE	ISSUE	DRN	CHK

Scale
1:250 @ A1

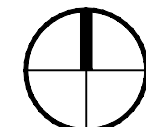

LANDSCAPE CONSTRUCTION

EIW ARCHITECTS

23.04.2026


HARD & SOFT WORKS DRAWING

Job no.
2601201

Drawing Number
L4.101

Revision

C

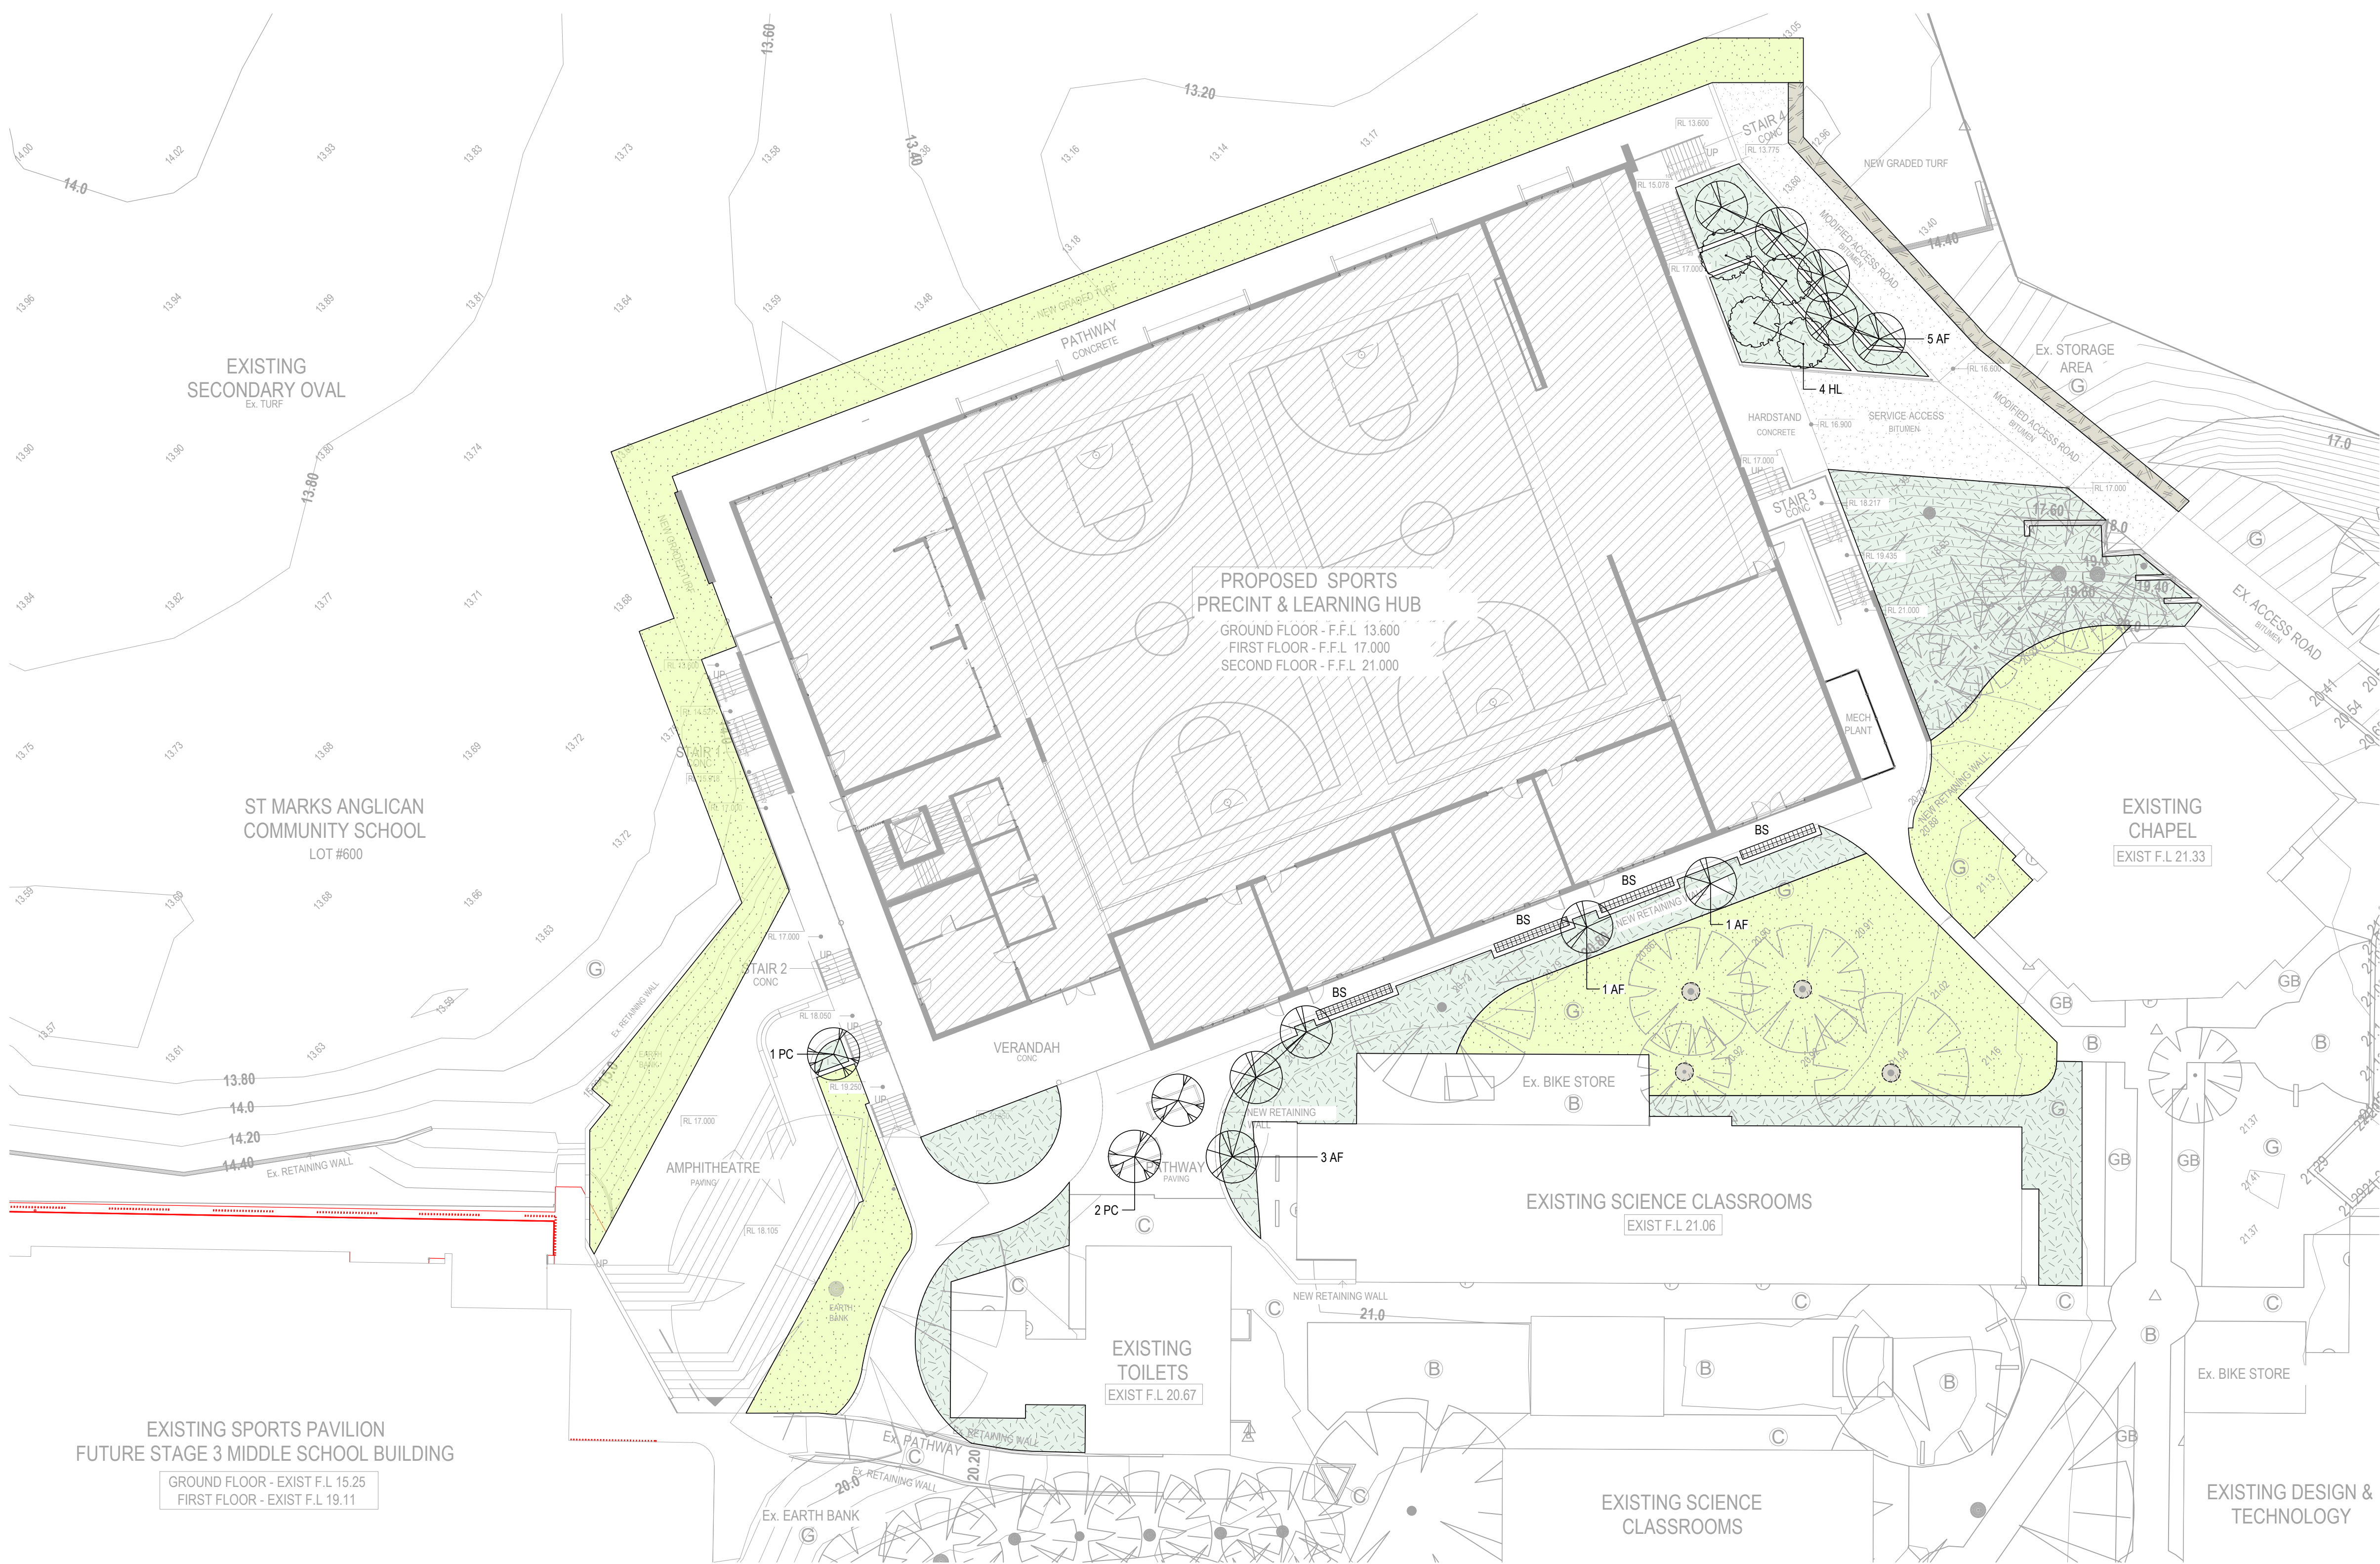

LEGEND:

SYM.	DESCRIPTION	QTY:
BS	BENCH SEAT: MAKE: TBA MODEL / CODE: TBA REFER TO SPEC	21 L.M.
	GARDEN BED: IRRIGATED MULCH: 75mm (THK) BLOWABLE AQUAMOR MULCH SOIL CONDITIONER: 10mm 'C' WISE HORTICULTURE	684 Sq.M.
	TURF GRASSING: ROLL-ON INSTANT SPECIES: TO MATCH EXISTING IRRIGATED IMPORTED SAND: 15mm C-WISE ON 100mm TURF SAND.	1029 Sq.M.
	MULCH ONLY: 75mm BLOWABLE AQUAMOR MULCH SUPPLY & INSTALL	44 Sq.M.
	PROPOSED NEW TREES.	17 No.
	EXISTING TREES TO BE RETAINED & PROTECTED DURING CONSTRUCTION.	

TREE PLANTING

Key	Botanic Name	Pot	Spacing	Qty.
AF	Agonis flexuosa	200L	AS SHOWN	10
HL	Hakea laurina	45L	AS SHOWN	4
PC	Pistachia chinensis	500L	AS SHOWN	3

ST MARKS ASC