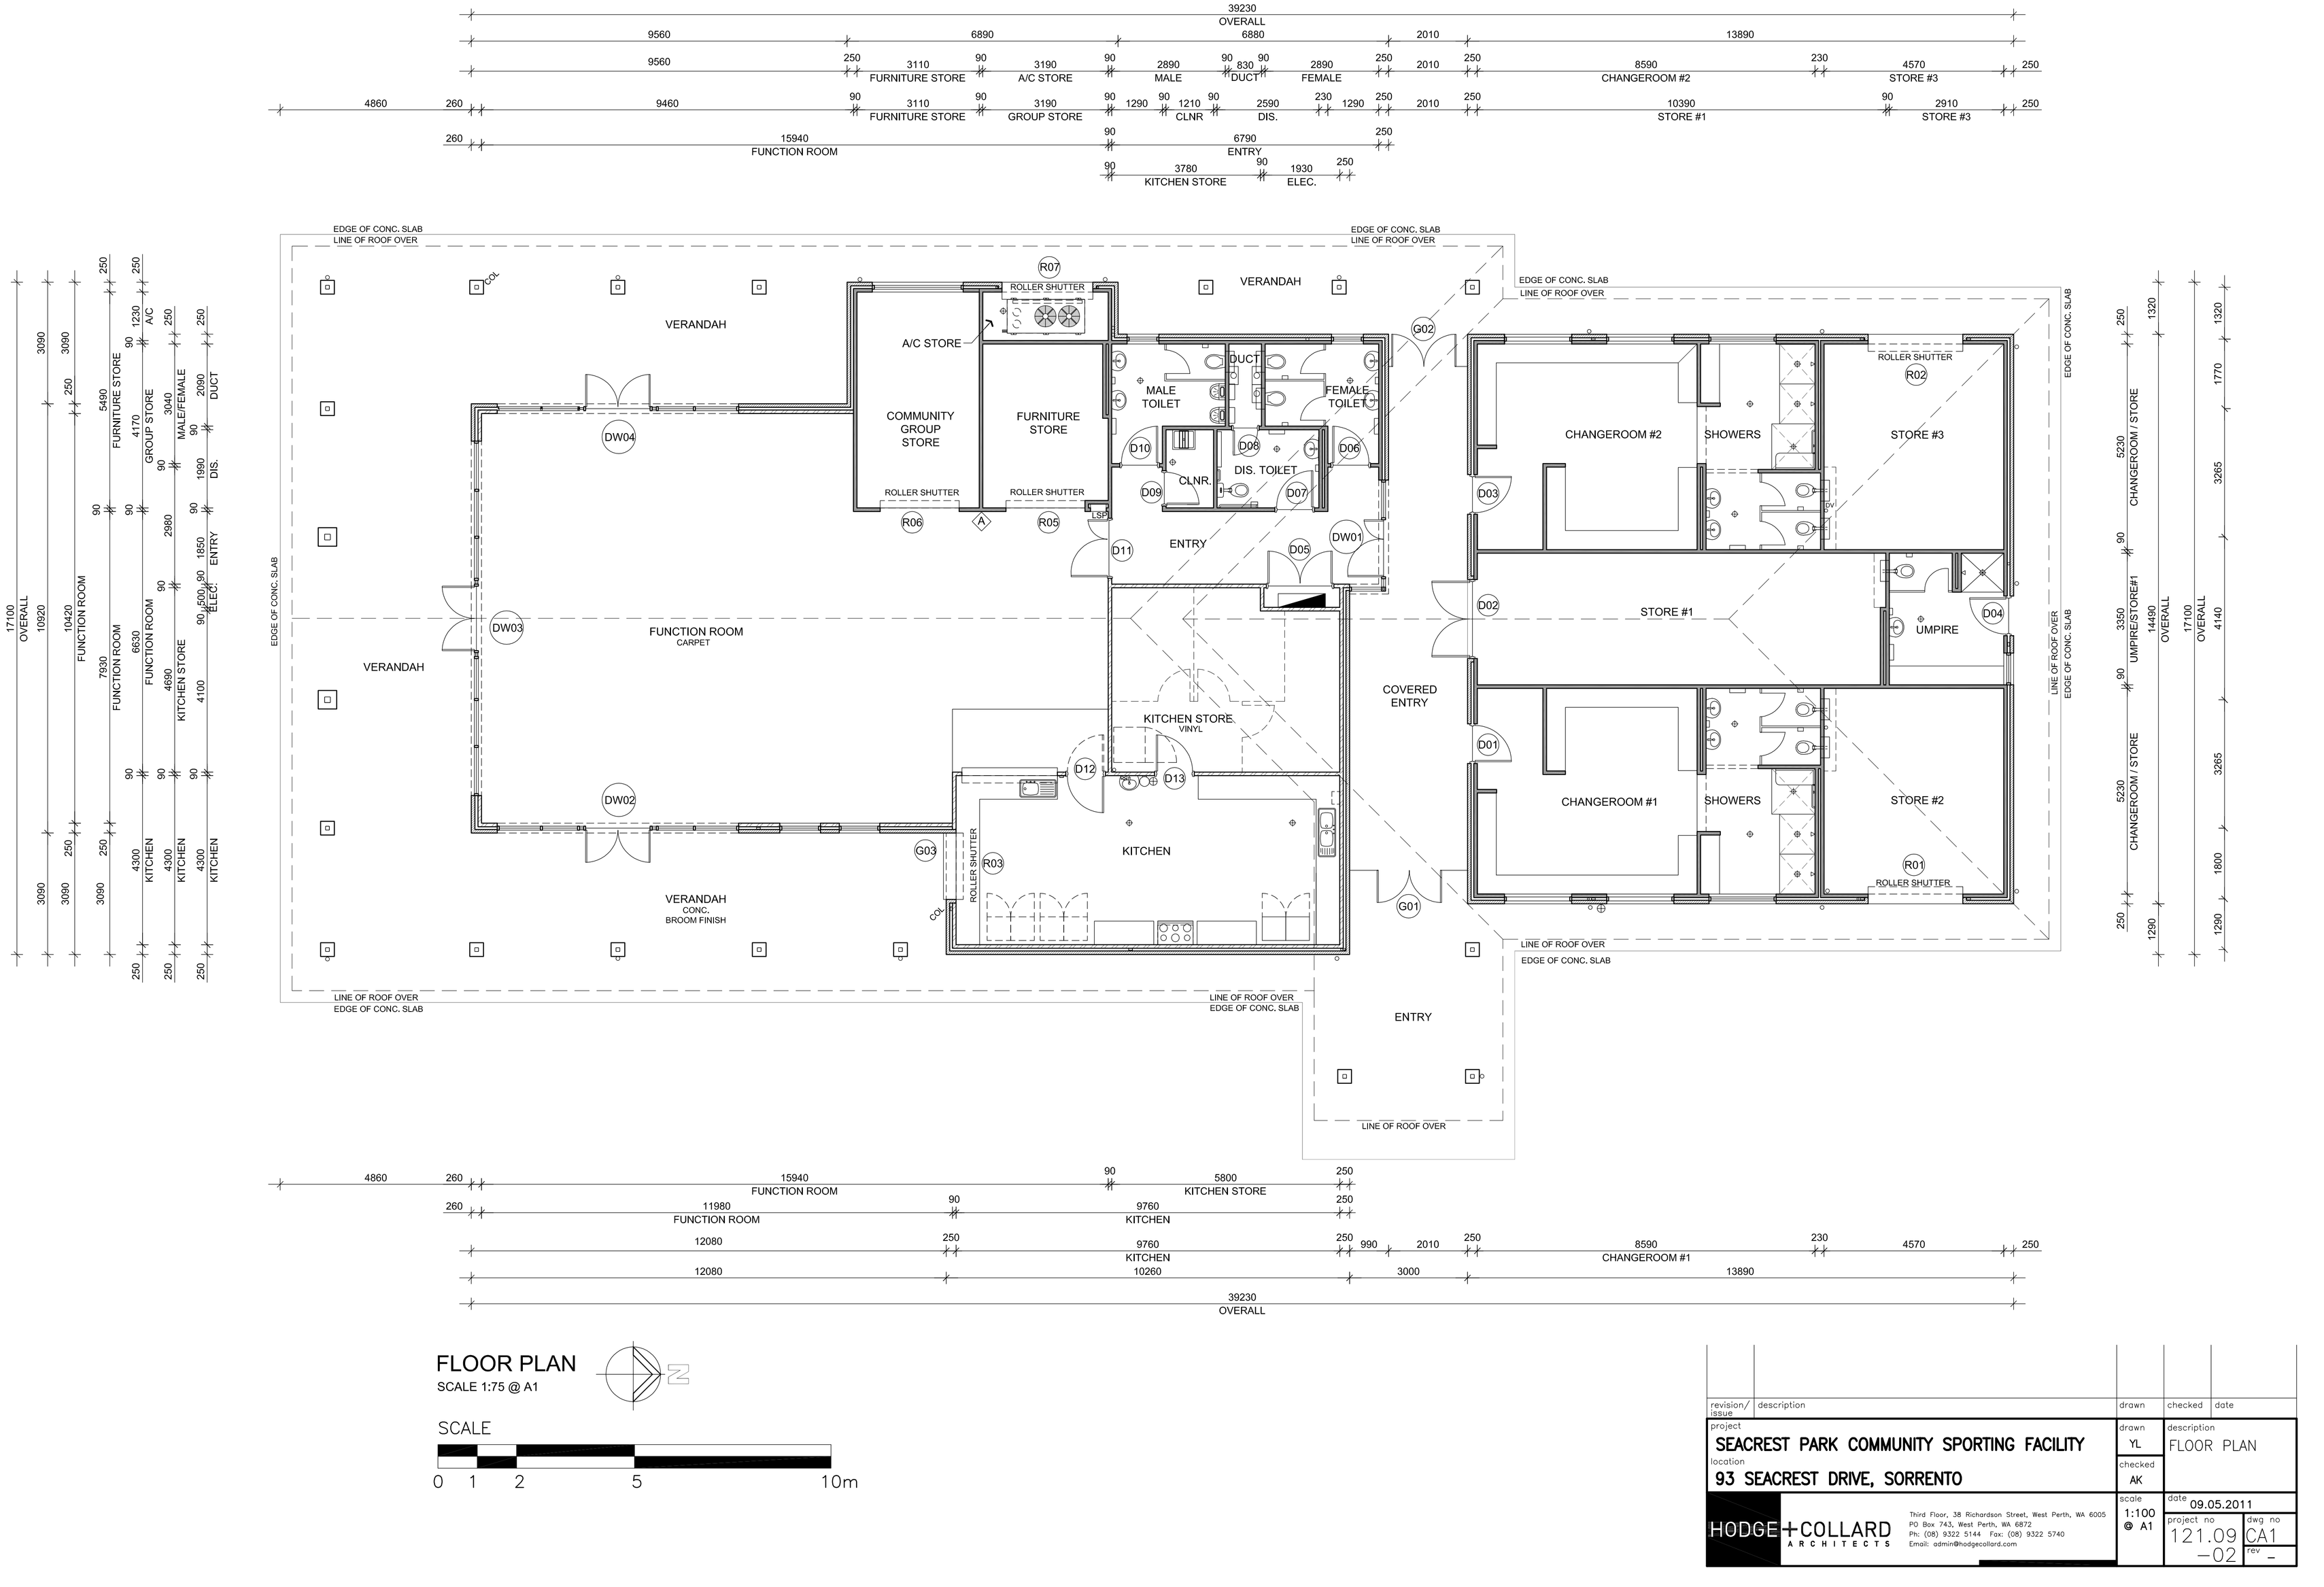


# FLOOR PLAN

SCALE 1:75 @ A1

SCALE

0 1 2 5 10m

| revision/ issue | description | drawn | checked | date |
|---|---|---|---|---|
| | | | | |

project
**SEACREST PARK COMMUNITY SPORTING FACILITY**

location
**93 SEACREST DRIVE, SORRENTO**

drawn: YL
checked: AK
description: FLOOR PLAN
scale: 1:100 @ A1
date: 09.05.2011
project no: 121.09 –02
dwg no: CA1
rev: –

HODGE+COLLARD ARCHITECTS
Third Floor, 38 Richardson Street, West Perth, WA 6005
PO Box 743, West Perth, WA 6872
Ph: (08) 9322 5144 Fax: (08) 9322 5740
Email: admin@hodgecollard.com